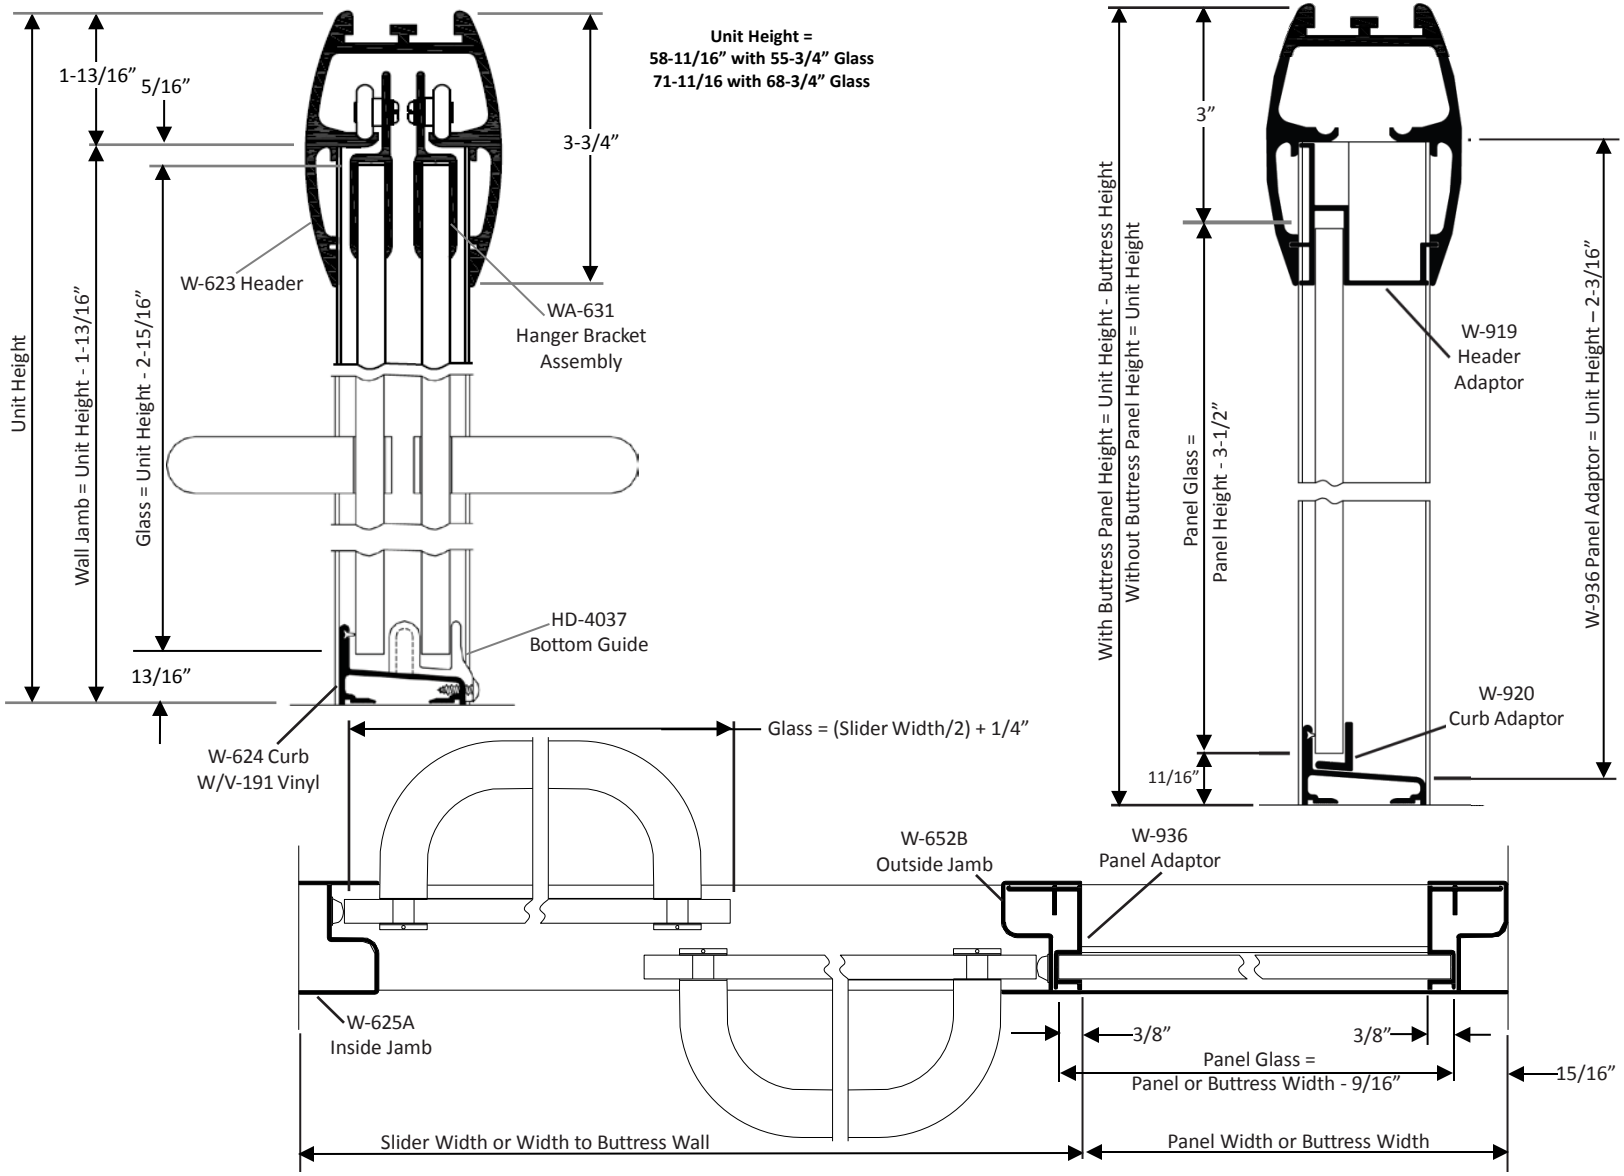

WaterFall
bath enclosures

Frameless Heavy Glass Slider
w/In-Line Panel

Model 10/11 ILP

Reference Page 7 For Stock Glass Available To Fit This Unit